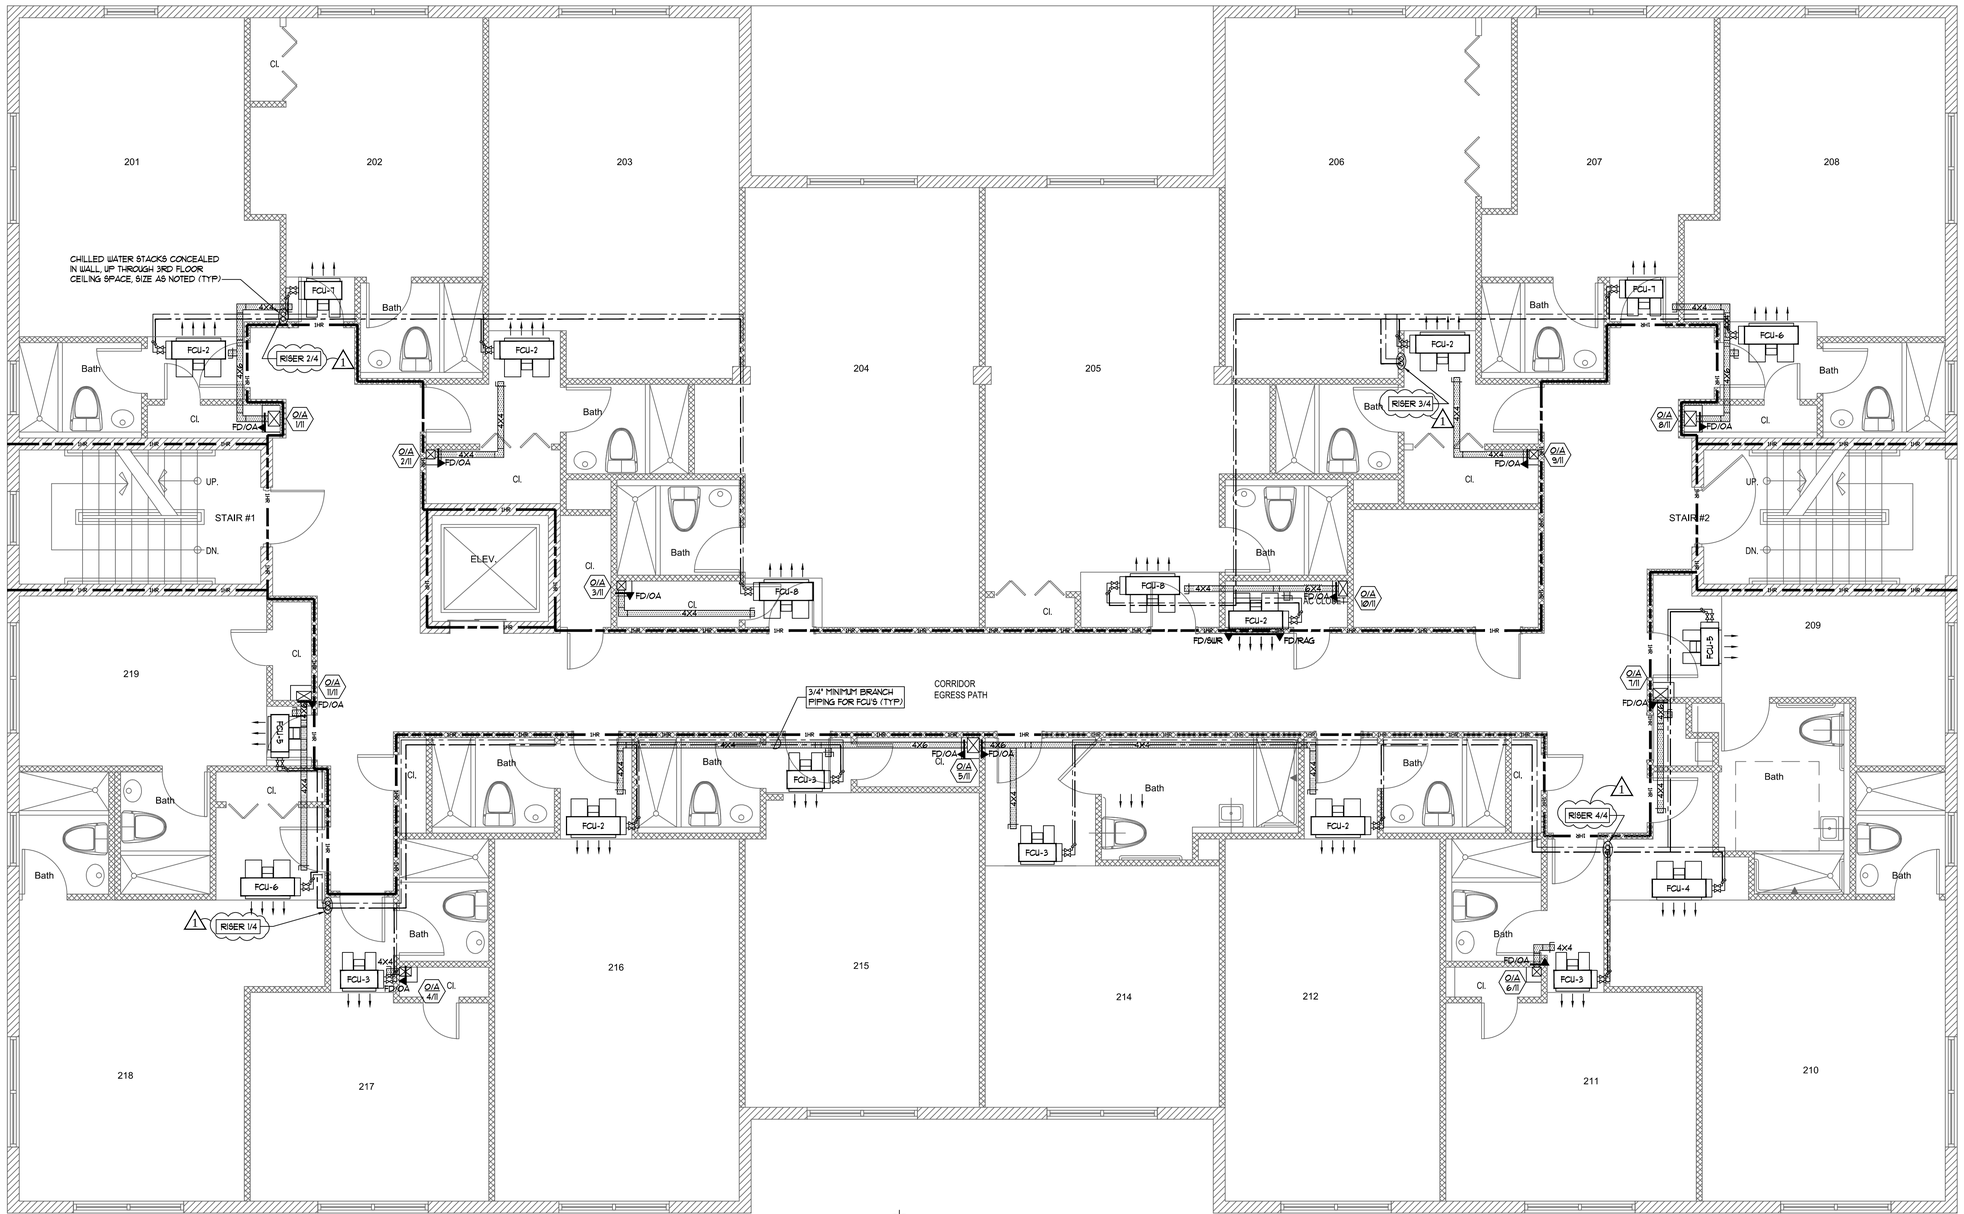

2nd FLOOR PLAN - HVAC

SCALE: 1/4"=1'-0"

NOTE: (F.B.C. 109.3.6.4.4) "TO THE BEST OF THE ARCHITECT'S KNOWLEDGE, THE PLANS AND SPECIFICATIONS COMPLY WITH THE APPLICABLE MINIMUM BUILDING CODES AND THE APPLICABLE FIRE-SAFETY STANDARDS AS DETERMINED BY THE LOCAL AUTHORITY IN ACCORDANCE WITH THIS SECTION AND CHAPTER 633 OF THE FLORIDA STATUES."

DESIGN TEAM:

NOVUS Archetype
architecture / interior / planning

NOVUS Archetype, LLC
12721 S.W. 30TH ST., MIAMI, FL. 33175
PH: (305) 505-6910 E-mail: contact@novusarchetype.com
AA26001460
Qualifier : Julio Pulido AIA
License # : AR93904

M.E.P. ENGINEER:

NEC
Naranjo Engineering Consultants LLC
Mechanical ÂElectrical
CA #2774
Orlando Naranjo PE
Florida Reg #65442
7166 SW 47th Street
Miami, Fl 33155
W: 305-632-7616
naranjope@yahoo.com
mail@NECEngineers.com
www.NECEngineers.com

THIS DRAWING AND SPECIFICATIONS CONTAINS PROPRIETARY INFORMATION AND ARE THE PROPERTY OF NARANJO ENGINEERING CONSULTANTS LLC AND ORLANDO NARANJO PE, AND MAY NOT BE REPRODUCED, COPIED OR DISTRIBUTED WITHOUT THE EXPRESSED WRITTEN PERMISSION AND COMPENSATION OF NARANJO ENGINEERING CONSULTANTS LLC AND ORLANDO NARANJO PE.

PROJECT:

VENEZIA HOTEL

3865 INDIAN CREEK DR. MIAMI BEACH FLORIDA, 33140

MECHANICAL SYSTEM REPLACEMENT AND EXTERIOR FACADE IMPROVEMENTS

MANAGEMENT:

#	REVISIONS	DATE
1	BLDG DEPT REV	3-28-14

DATE :	3-7-2014 PERMIT
PROJECT No. :	14-002
DRAWN BY:	SS, MS
CHECKED BY:	ON

COPYRIGHT NOVUS ARCHETYPE, LLC 2014

SHEET TITLE:

FLOOR PLANS

SHEET No:

AC-2